




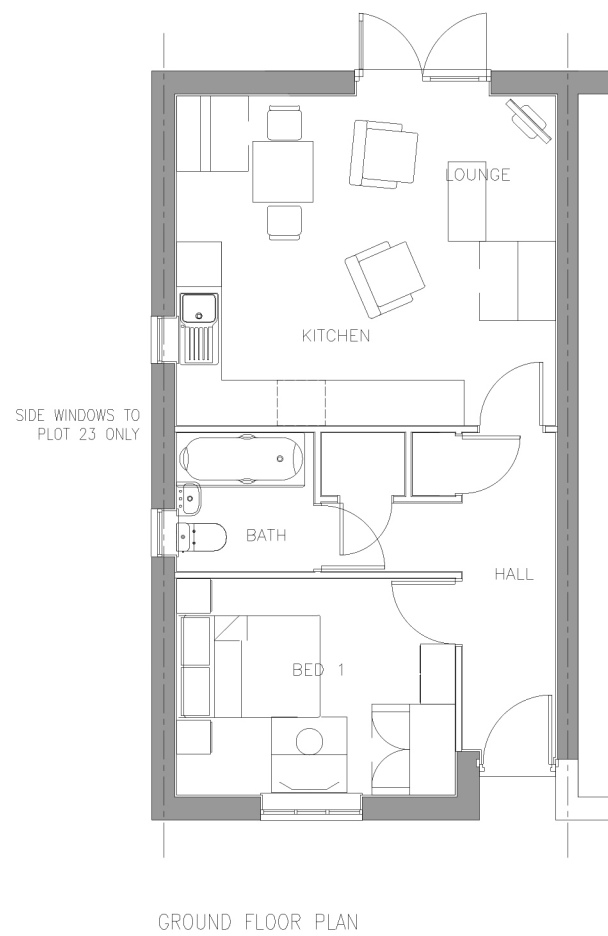

PROJECT: Collin Lane, Willersey	
DRAWING TITLE: House Type 1AB Plans	
DRAWING No: 209-20-01	REV -
SCALE: 1:100 DATE: 11/15 DRAWN: CSR	

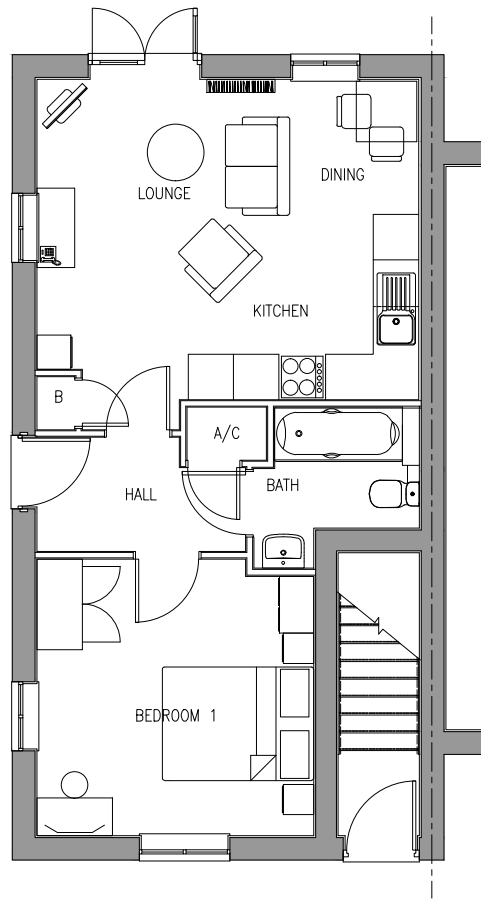

GROUND FLOOR PLAN

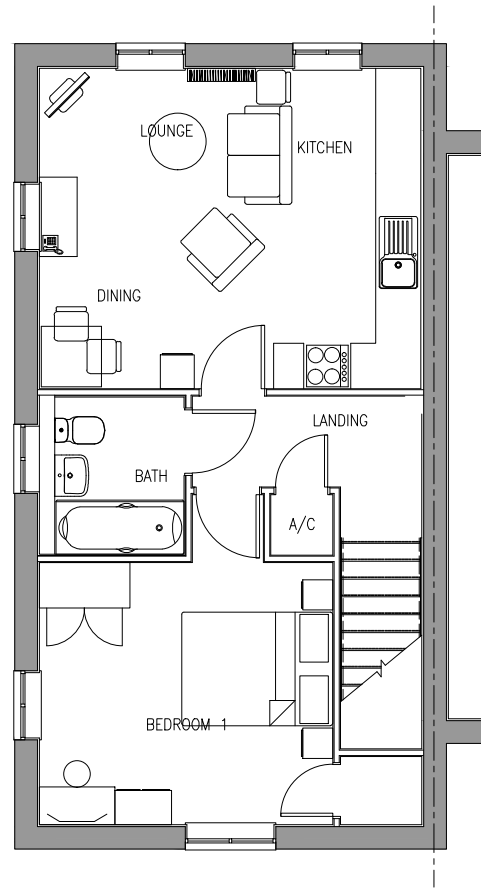

FIRST FLOOR PLAN

PROJECT:
Collin Lane, Willersey

DRAWING TITLE:
**House Type 1BF
Plans**

DRAWING No:
209-21-01

REV
-

SCALE:
1:100

DATE:
11/15

DRAWN:
CSR






FRONT/SIDE ELEVATION



FRONT/SIDE ELEVATION

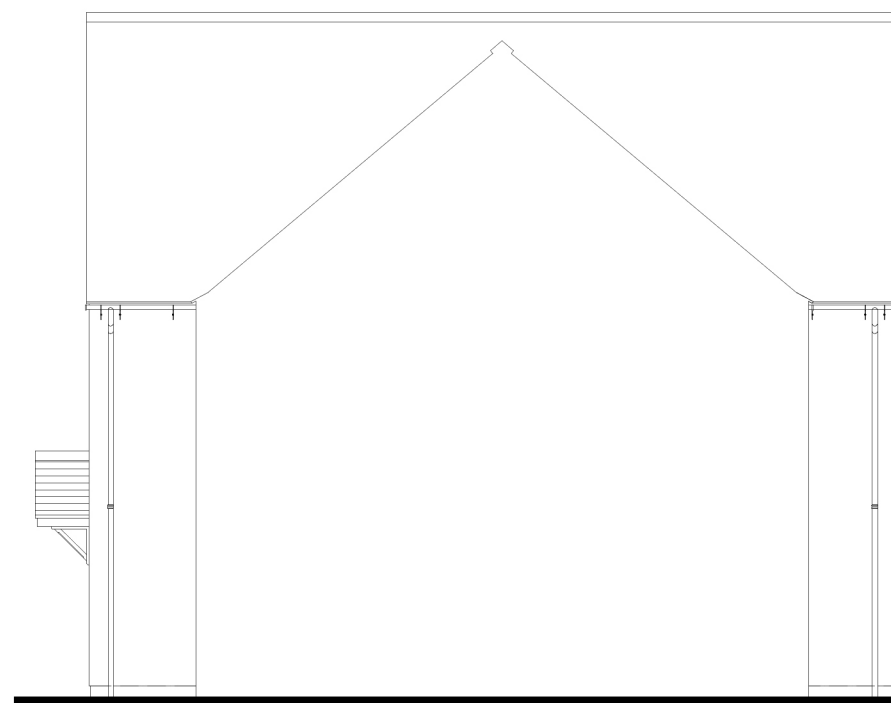

SIDE ELEVATION



REAR ELEVATION

PROJECT:

Collin Lane, Willersey

DRAWING TITLE:

House Type 1BF
Elevations

DRAWING No:

209-21-02

REV

-

SCALE:

1:100


DATE:

11/15


DRAWN:

CSR

 **Newland**
homes

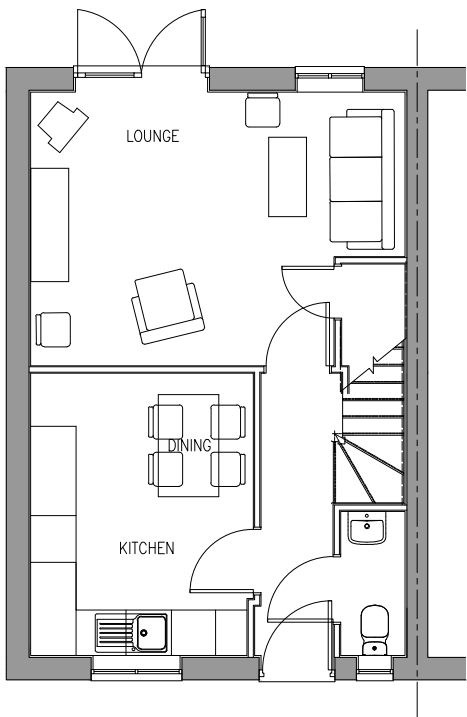

GROUND FLOOR PLAN.

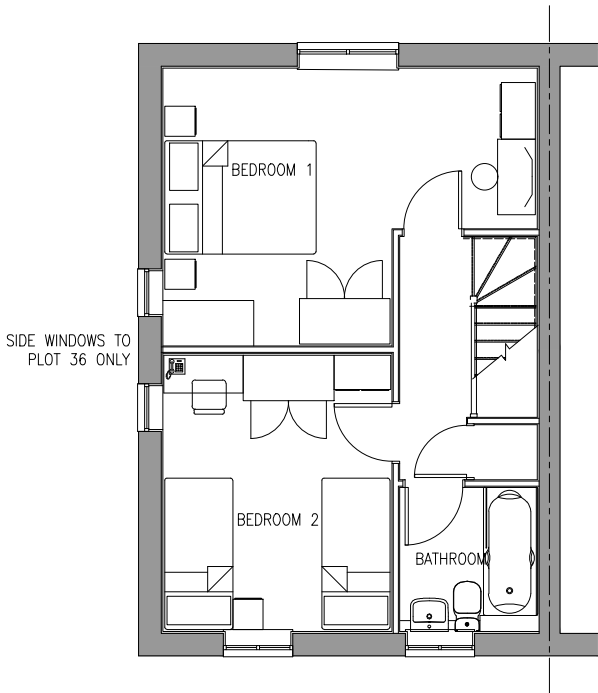

FIRST FLOOR PLAN.

PROJECT:
Collin Lane, Willersey


DRAWING TITLE:
**House Type 2BH
Floor Plans**

DRAWING No:
209-22-01


REV
-

SCALE:
1:100
DATE:
10/15
DRAWN:
CSR




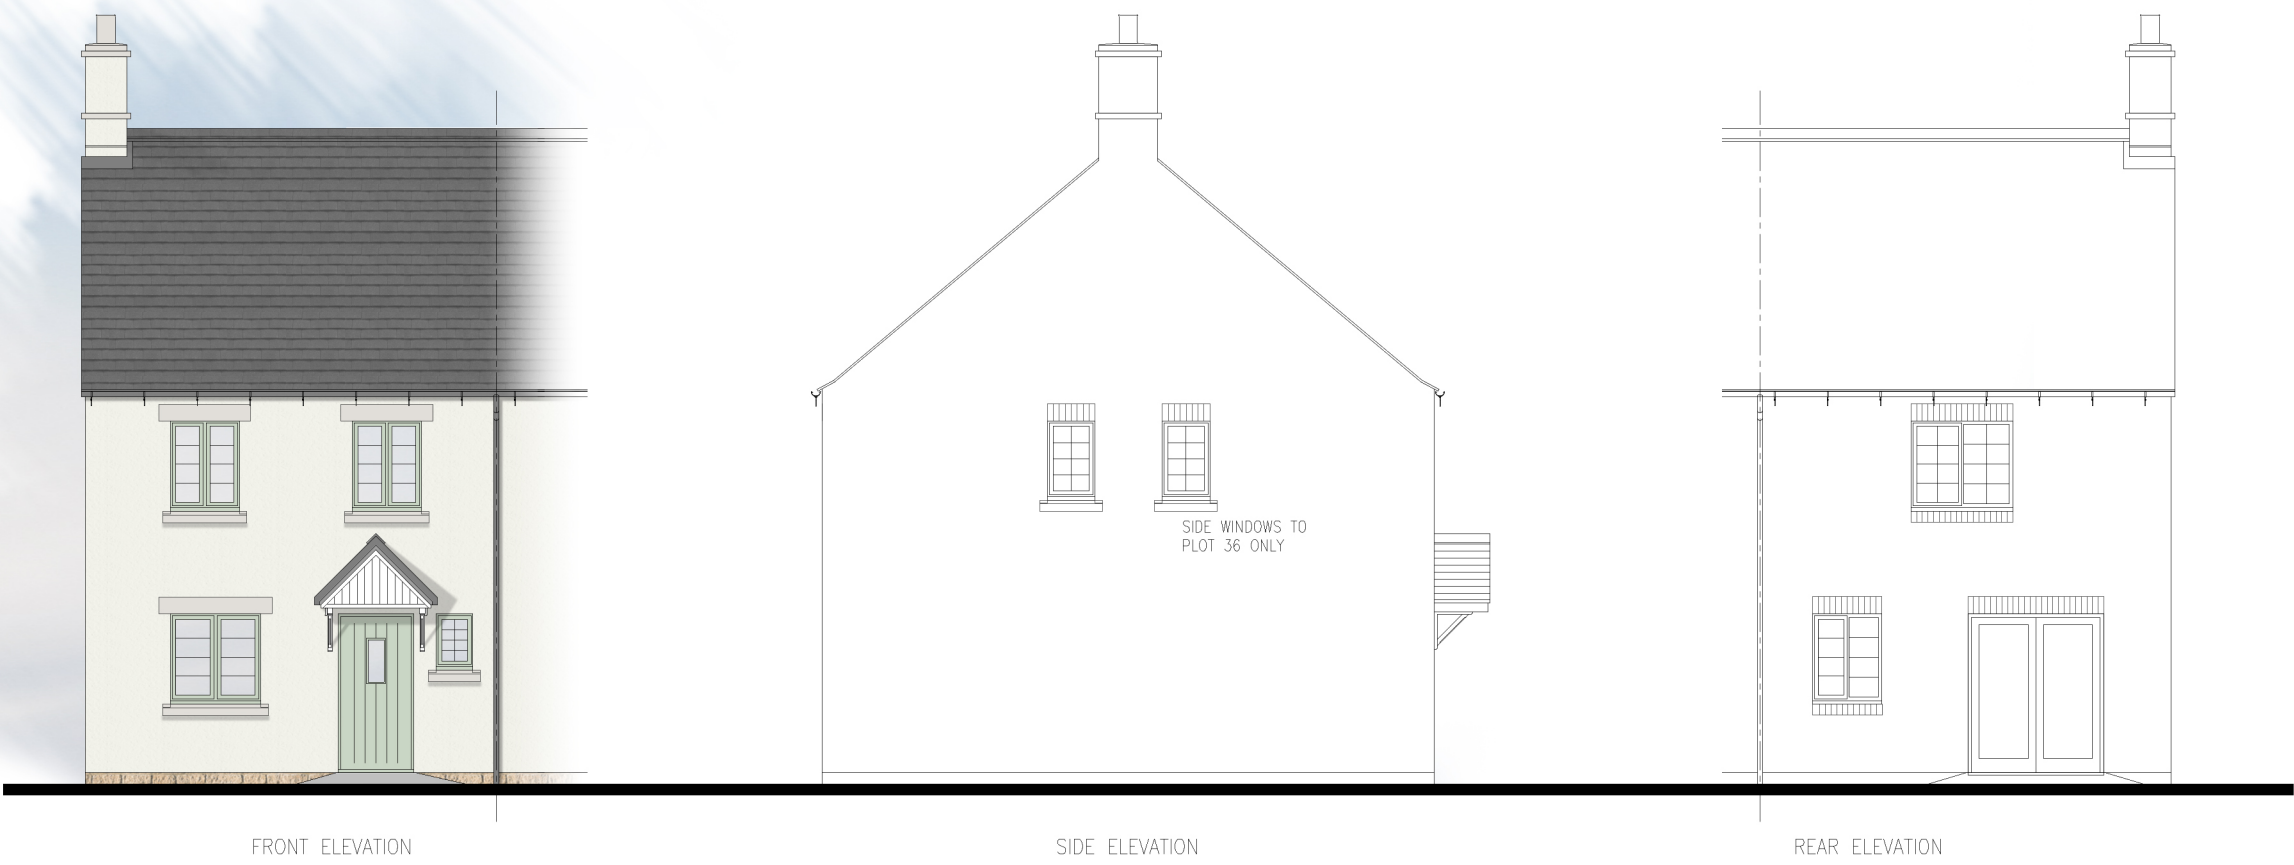

PROJECT: Collin Lane, Willersey	
DRAWING TITLE: House Type 2BH Elevations	
DRAWING No: 209-22-02	REV -
SCALE: 1:100 DATE: 10/15 DRAWN: CSR	

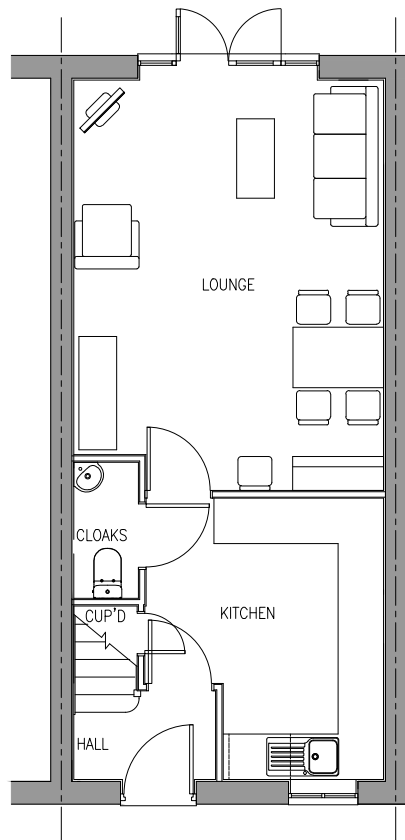

GROUND FLOOR PLAN

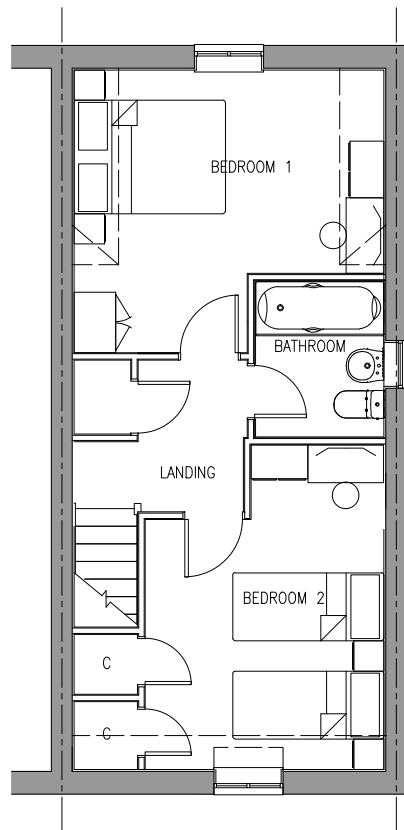

FIRST FLOOR PLAN

SIDE WINDOWS TO
PLOT 40 ONLY

PROJECT:

Collin Lane, Willersey

DRAWING TITLE:

House Type 2BS
Plans

DRAWING No:

209-23-01

REV

-

SCALE:

1:100

DATE:

11/15

DRAWN:


CSR




Newland
homes



PROJECT: Collin Lane, Willersey	
DRAWING TITLE: House Type 2BS Elevations	
DRAWING No: 209-23-02	REV -
SCALE: 1:100 DATE: 11/15 DRAWN: CSR	

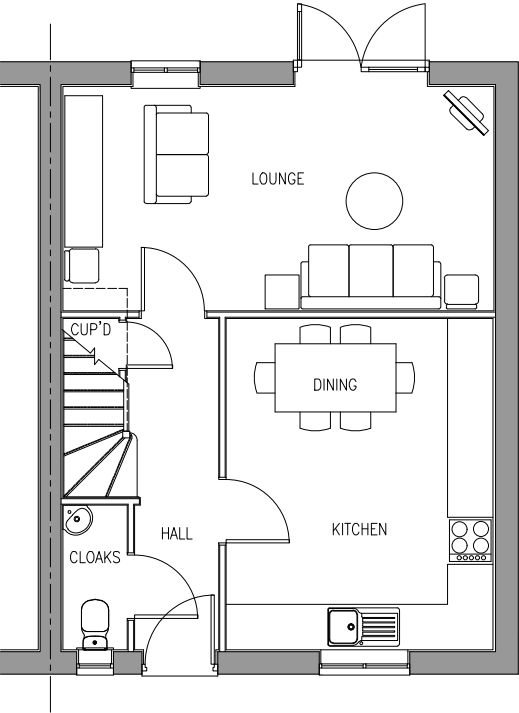

GROUND FLOOR PLAN

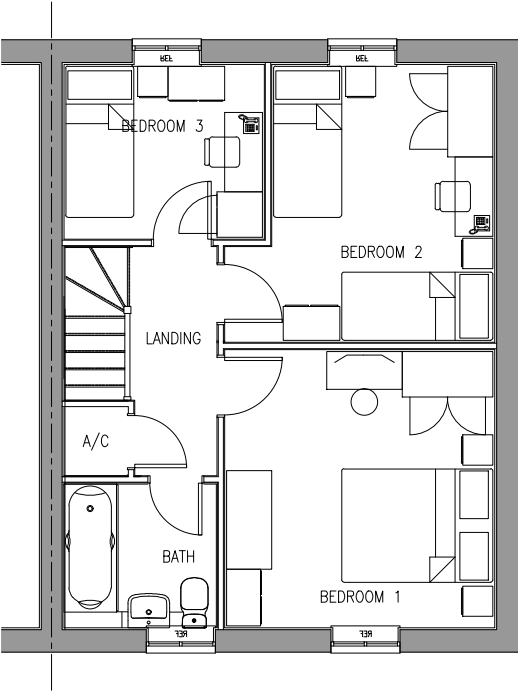


FIRST FLOOR PLAN


PROJECT: Collin Lane, Willersey	
DRAWING TITLE: House Type 3BH Plans	
DRAWING No: 209-24-01	REV -
SCALE: 1:100	
DATE: 10/15	
DRAWN: CSR	



PROJECT:	
Collin Lane, Willersey	
DRAWING TITLE:	
House Type 3BH Elevations	
DRAWING No:	REV
209-24-02	-
SCALE: 1:100	
DATE: 10/15	
DRAWN: CSR	

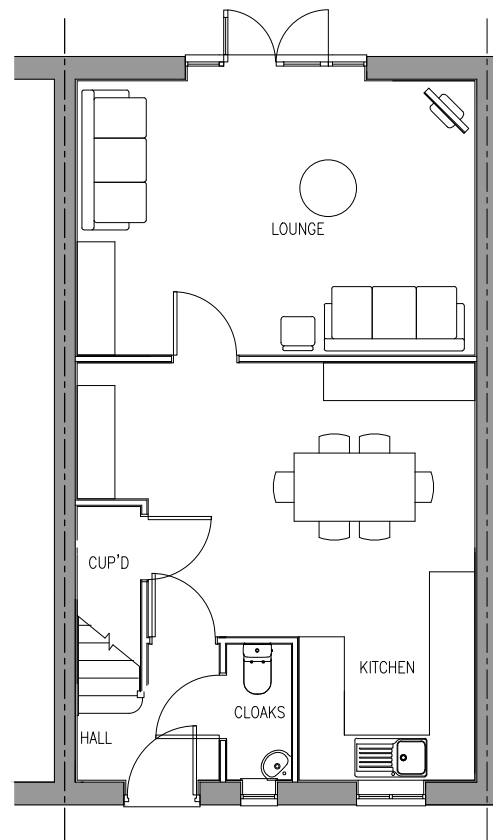

GROUND FLOOR PLAN

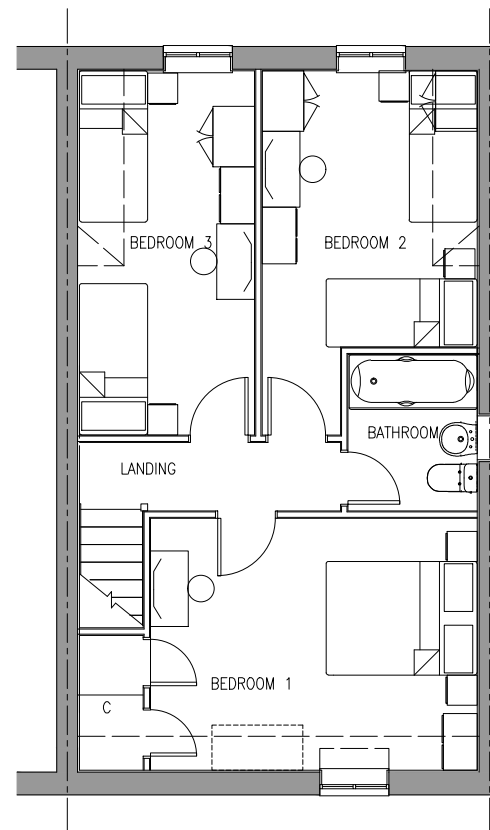

FIRST FLOOR PLAN

PROJECT:	
Collin Lane, Willersey	
DRAWING TITLE:	
House Type 3BS Plans	
DRAWING No:	REV
209-25-01	-
SCALE: 1:100	
DATE: 11/15	
DRAWN: CSR	



PROJECT:
Collin Lane, Willersey


DRAWING TITLE:
House Type 3BS
Elevations

DRAWING No:
209-25-02

REV
-

SCALE:
1:100
DATE:
11/15
DRAWN:
CSR

 **Newland**
homes

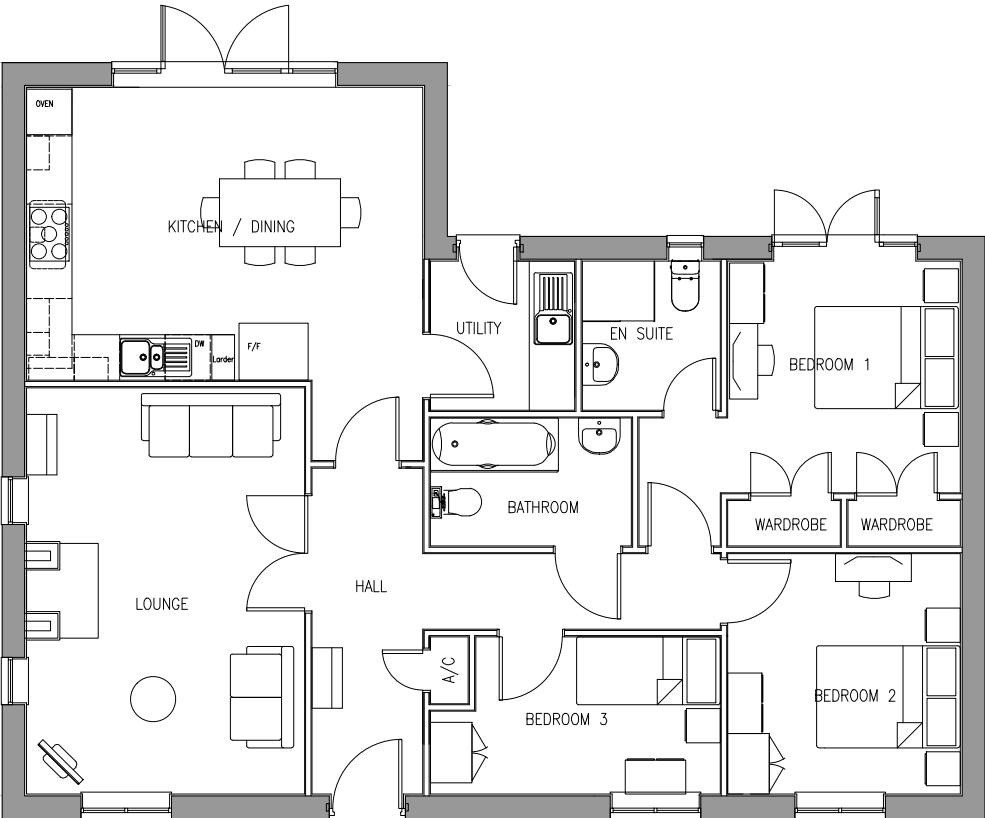


GROUND FLOOR PLAN

PROJECT: Collin Lane, Willersey	
DRAWING TITLE: House Type BU3 Plans	
DRAWING No: 209-26-01	REV -
SCALE: 1:100	
DATE: 11/15	
DRAWN: CSR	



FRONT ELEVATION

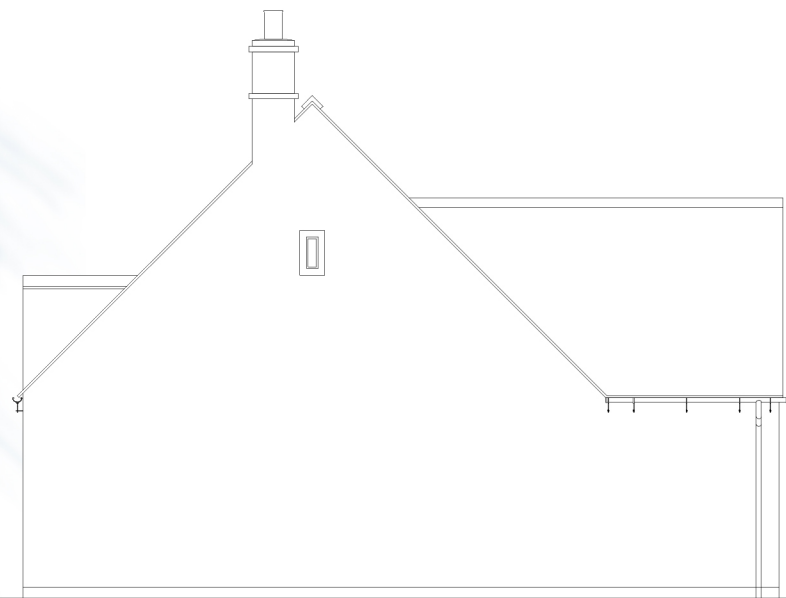

SIDE ELEVATION




REAR ELEVATION




SIDE ELEVATION

PROJECT: Collin Lane, Willersey	
DRAWING TITLE: House Type BU3 Plans	
DRAWING No: 209-26-02	REV -
SCALE: 1:100	
DATE: 10/15	
DRAWN: CSR	

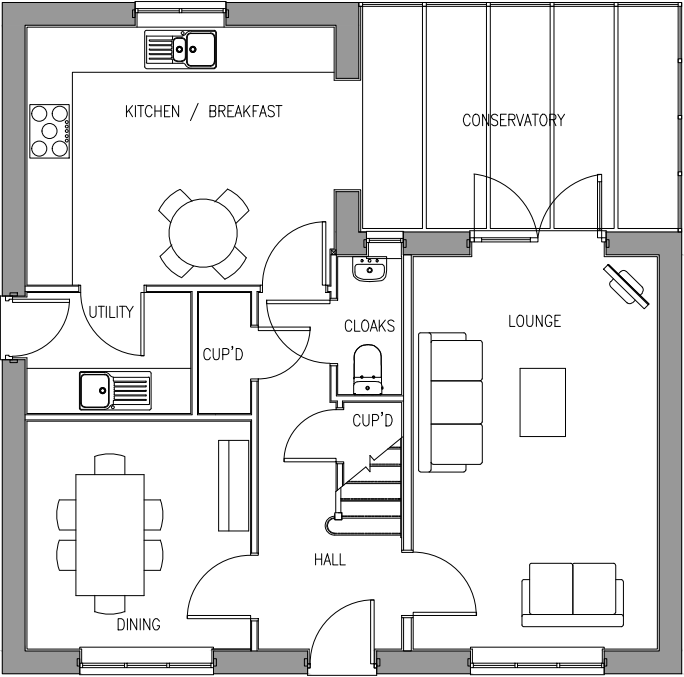

GROUND FLOOR PLAN

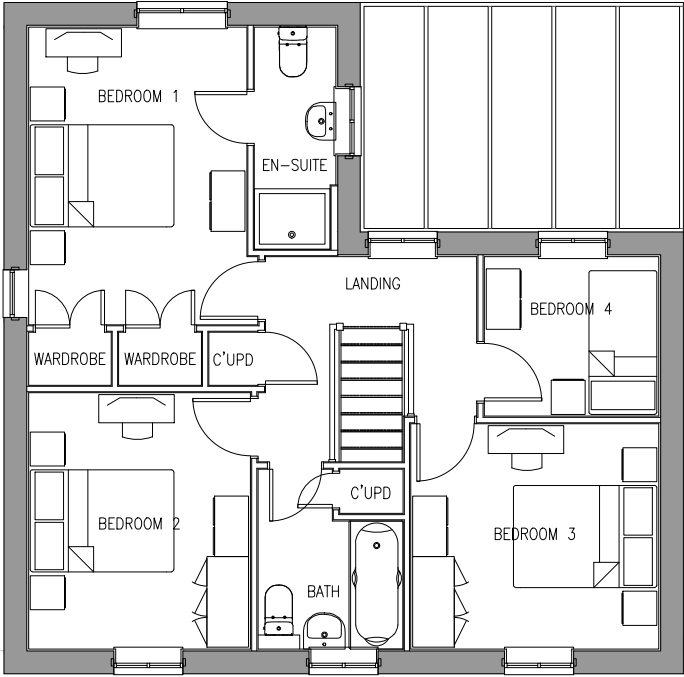

FIRST FLOOR PLAN

PROJECT:
Collin Lane, Willersey

DRAWING TITLE:
**House Type HL4
Plans**

DRAWING No:
209-27-01

REV
-

SCALE:
1:100
DATE:
11/15
DRAWN:
CSR





FRONT ELEVATION



SIDE ELEVATION




REAR ELEVATION




SIDE ELEVATION

PROJECT: Collin Lane, Willersey	
DRAWING TITLE: House Type HL4 Elevations	
DRAWING No: 209-27-02	REV -
SCALE: 1:100	
DATE: 11/15	
DRAWN: CSR	

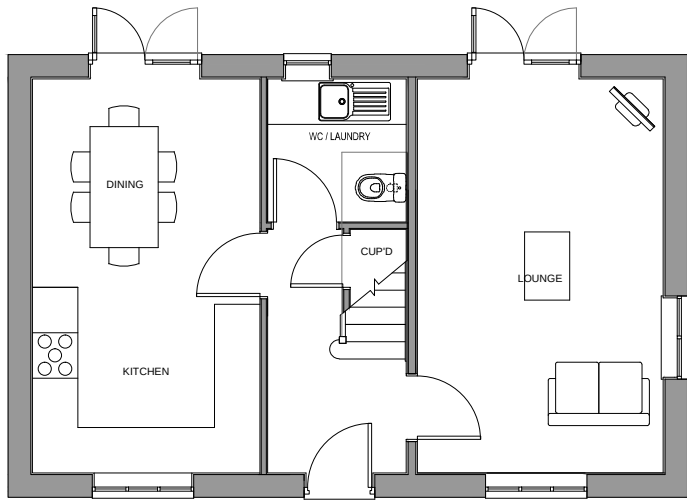

GROUND FLOOR PLAN.

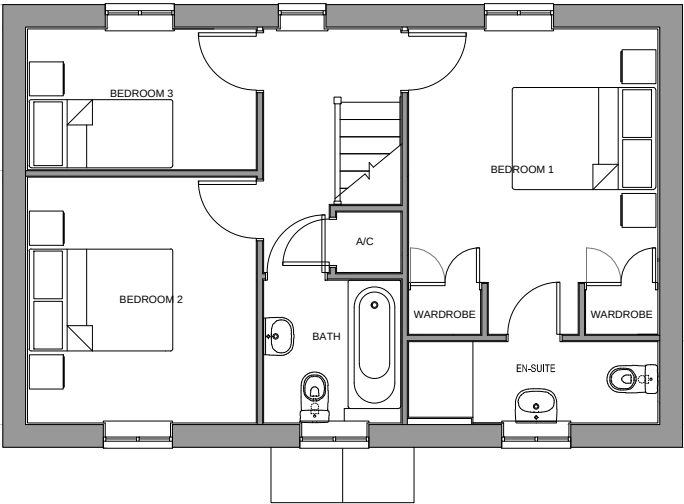

FIRST FLOOR PLAN.

PROJECT: Collin Lane, Willersey	
DRAWING TITLE: House Type HO3 Plans	
DRAWING No: 209-28-01	REV -
SCALE: 1:100	
DATE: 11/15	
DRAWN: CSR	



FRONT ELEVATION


SIDE ELEVATION




REAR ELEVATION

SIDE ELEVATION

PROJECT: Collin Lane, Willersey	
DRAWING TITLE: House Type HO3 Elevations	
DRAWING No: 209-28-02	REV -
SCALE: 1:100	
DATE: 11/15	
DRAWN: CSR	

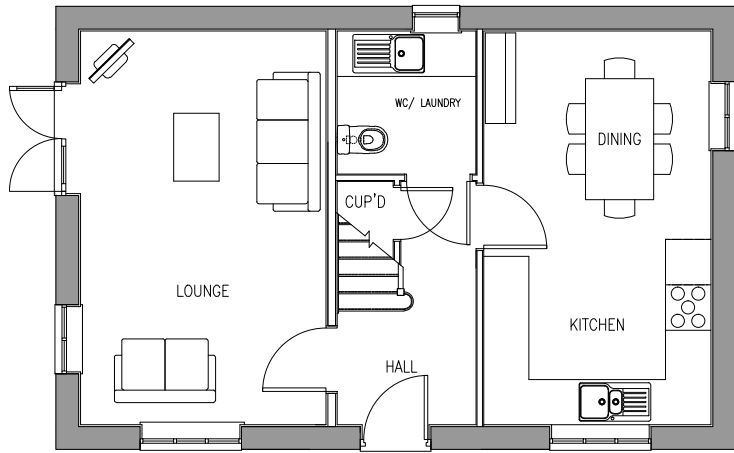

GROUND FLOOR PLAN.

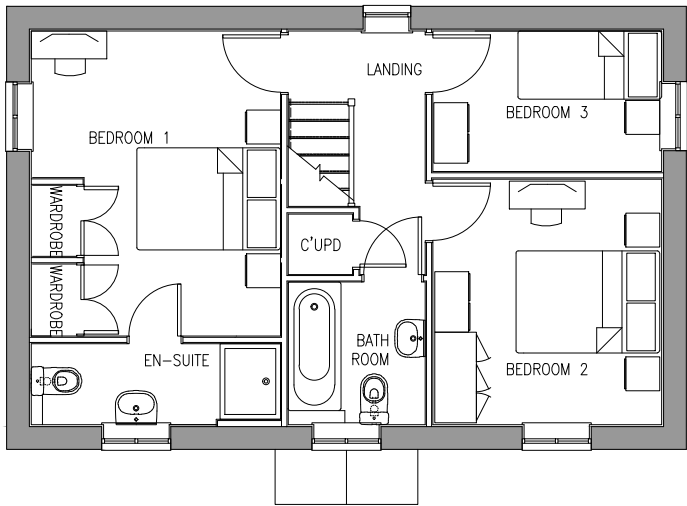

FIRST FLOOR PLAN.

PROJECT:	
Collin Lane, Willersey	
DRAWING TITLE:	
House Type HO3 - dual aspect. Plot 7 only Plans	
DRAWING No:	REV
209-28-03	-
SCALE:	
1:100	
DATE:	
11/15	
DRAWN:	
CSR	



FRONT ELEVATION


SIDE ELEVATION




SIDE ELEVATION

REAR ELEVATION

PROJECT: Collin Lane, Willersey	
DRAWING TITLE: House Type HO3 - dual aspect. Plot 7 only Elevations	
DRAWING No: 209-28-04	REV -
SCALE: 1:100	
DATE: 11/15	
DRAWN: CSR	

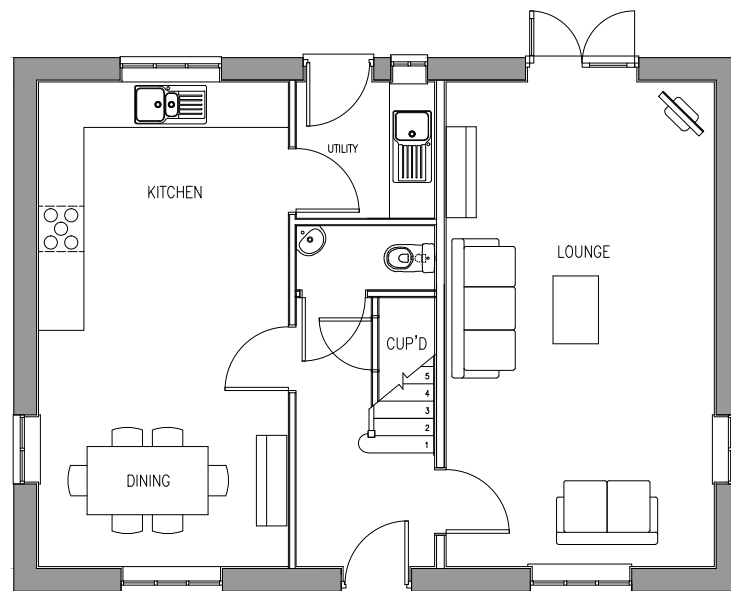

GROUND FLOOR PLAN.

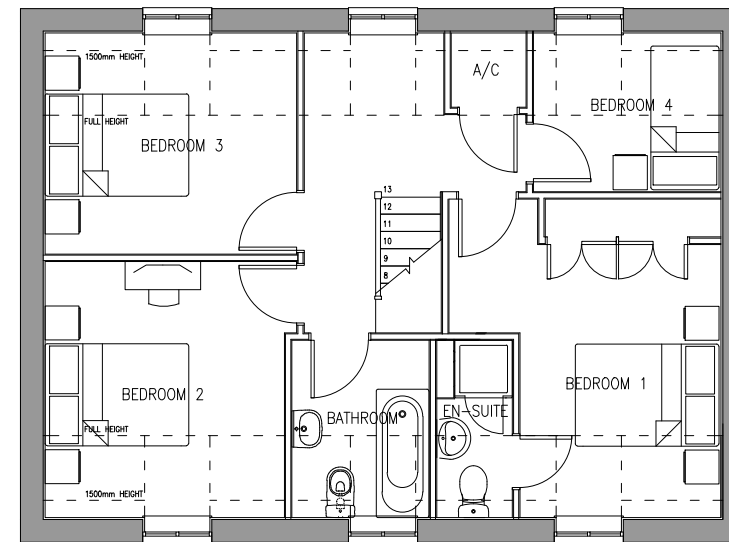

FIRST FLOOR PLAN.

PROJECT:	
Collin Lane, Willersey	
DRAWING TITLE:	
House Type HO4 Plans	
DRAWING No:	REV
209-29-01	-
SCALE: 1:100	
DATE: 10/15	
DRAWN: CSR	



FRONT ELEVATION


SIDE ELEVATION




SIDE ELEVATION

REAR ELEVATION

PROJECT:		Collin Lane, Willersey	
DRAWING TITLE:		House Type HO4 Elevations	
DRAWING No:		209-29-02	REV -
SCALE: 1:100			
DATE: 10/15			
DRAWN: CSR			

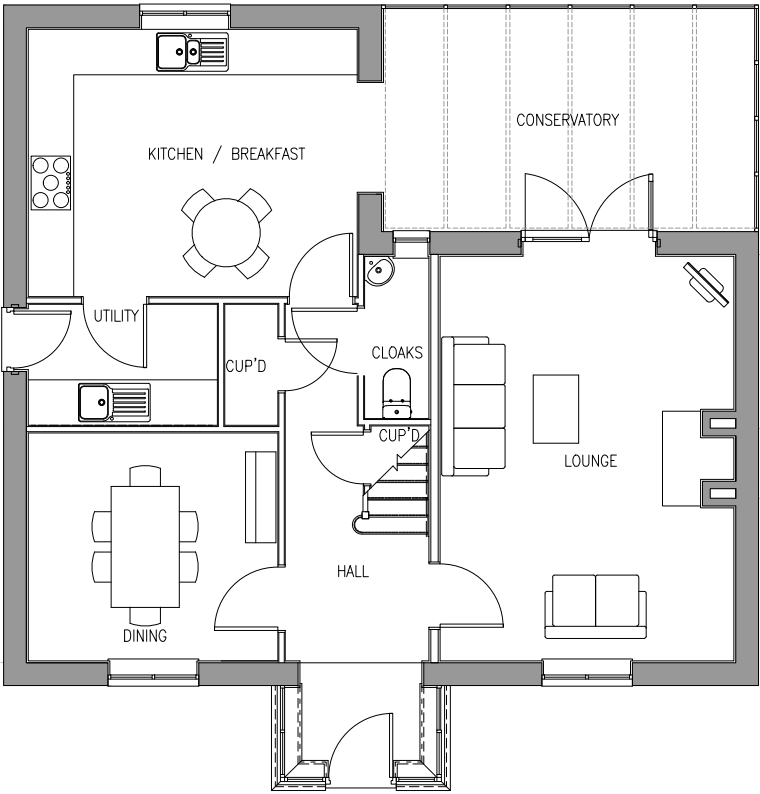

GROUND FLOOR PLAN

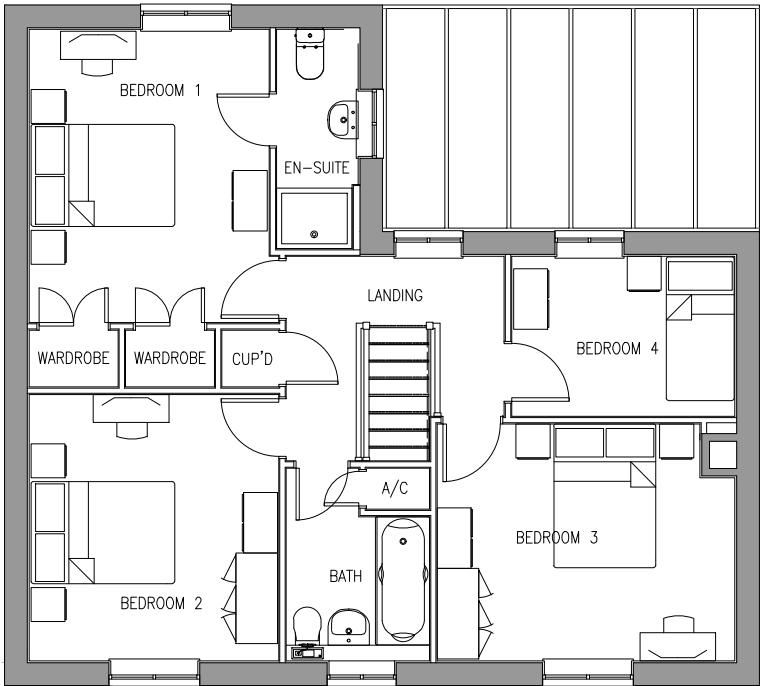

FIRST FLOOR PLAN

PROJECT: Collin Lane, Willersey	
DRAWING TITLE: House Type HT4 Plans	
DRAWING No: 209-30-01	REV -
SCALE: 1:100	
DATE: 10/15	
DRAWN: CSR	



FRONT ELEVATION

SIDE ELEVATION



REAR ELEVATION

SIDE ELEVATION

PROJECT:	
Collin Lane, Willersey	
DRAWING TITLE:	
House Type HT4 Elevations - Stone	
DRAWING No:	REV
209-30-02	-
SCALE: 1:100	
DATE: 10/15	
DRAWN: CSR	



FRONT ELEVATION


SIDE ELEVATION




REAR ELEVATION

SIDE ELEVATION

PROJECT:	
Collin Lane, Willersey	
DRAWING TITLE:	
House Type HT4 Elevations - Brick	
DRAWING No:	REV
209-30-03	-
SCALE: 1:100	
DATE: 10/15	
DRAWN: CSR	

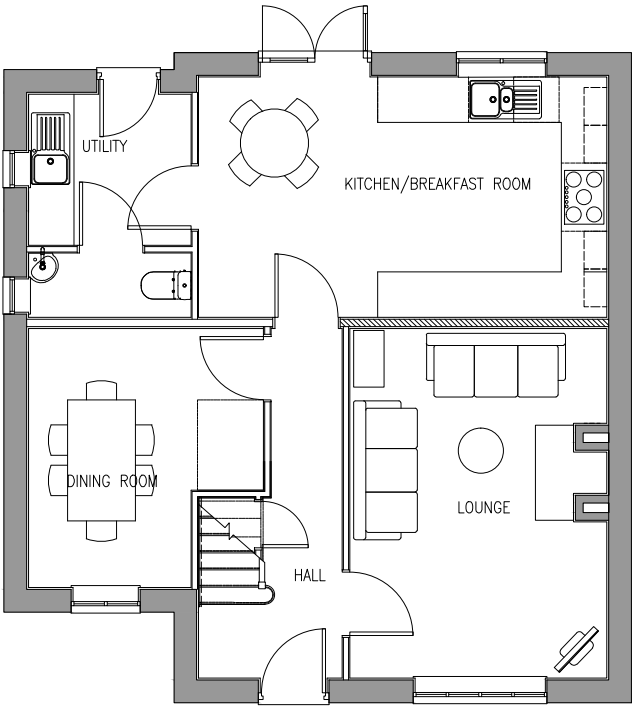

GROUND FLOOR PLAN.

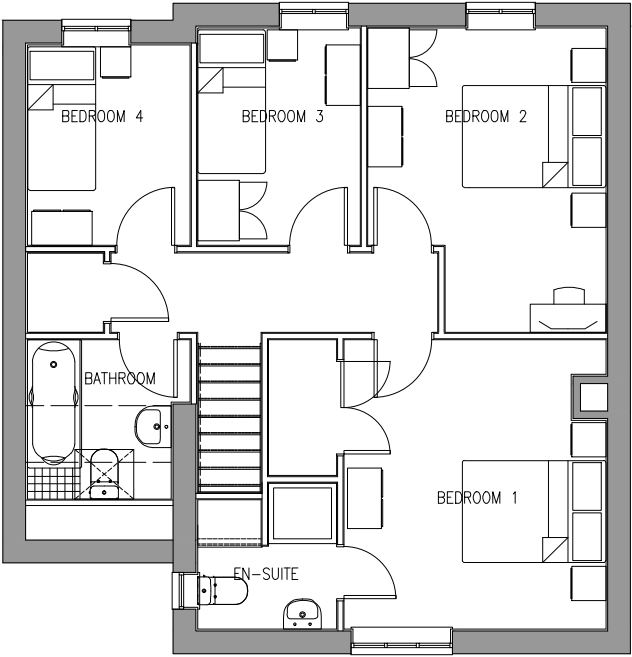


FIRST FLOOR PLAN.


PROJECT: Collin Lane, Willersey	
DRAWING TITLE: House Type HZ4 Plans	
DRAWING No: 209-31-01	REV -
SCALE: 1:100	
DATE: 10/15	
DRAWN: CSR	



FRONT ELEVATION

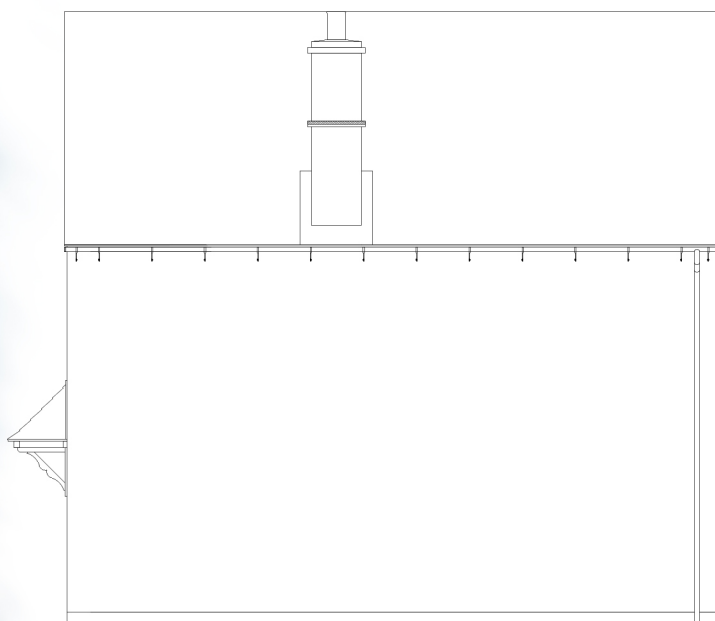

SIDE ELEVATION

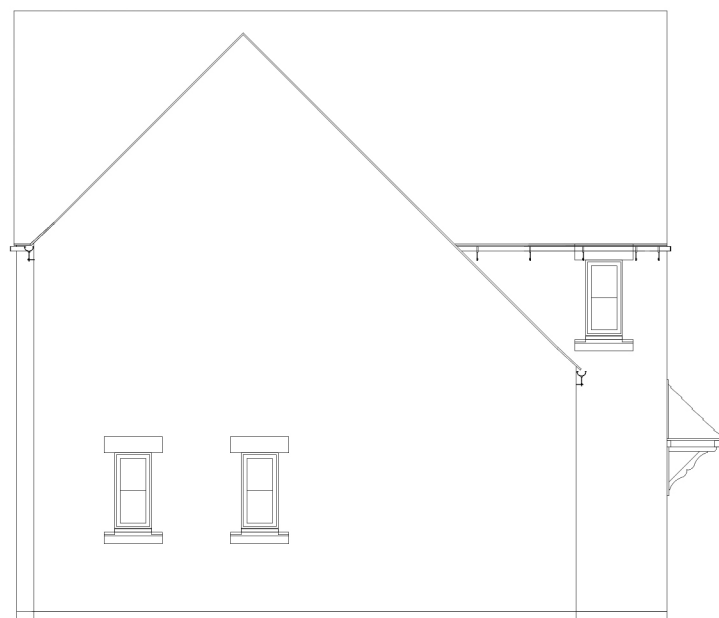


SIDE ELEVATION




REAR ELEVATION

PROJECT:	
Collin Lane, Willersey	
DRAWING TITLE:	
House Type HZ4 Elevations	
DRAWING No:	REV
209-31-02	-
SCALE: 1:100	
DATE: 10/15	
DRAWN: CSR	

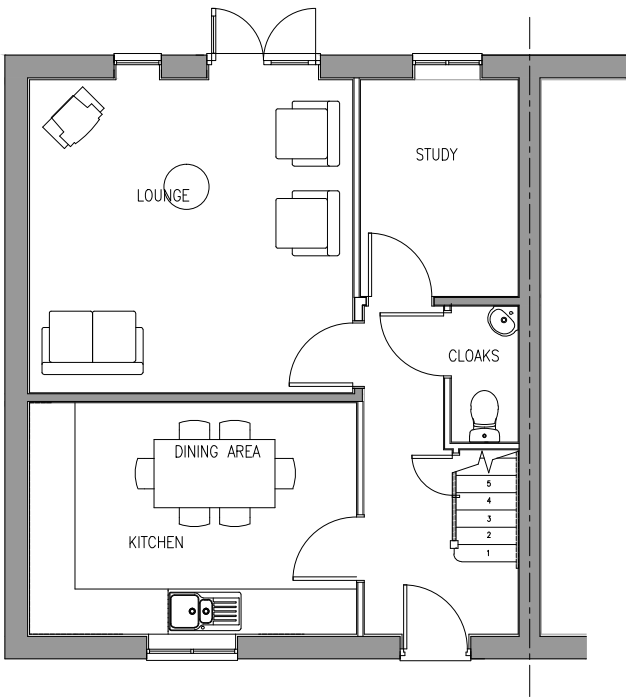

GROUND FLOOR PLAN

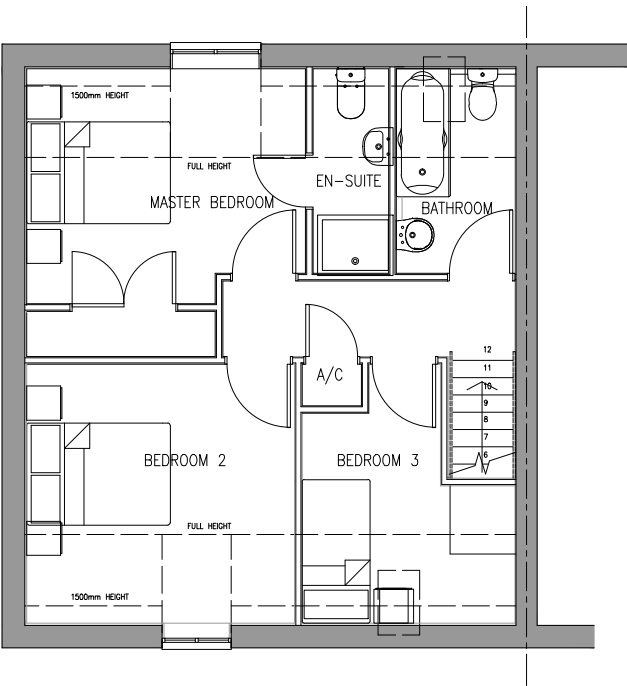


FIRST FLOOR PLAN

PROJECT: Collin Lane, Willersey	
DRAWING TITLE: House Type LO3 Plans	
DRAWING No: 209-32-01	REV -
SCALE: 1:100	
DATE: 10/15	
DRAWN: CSR	




FRONT ELEVATION

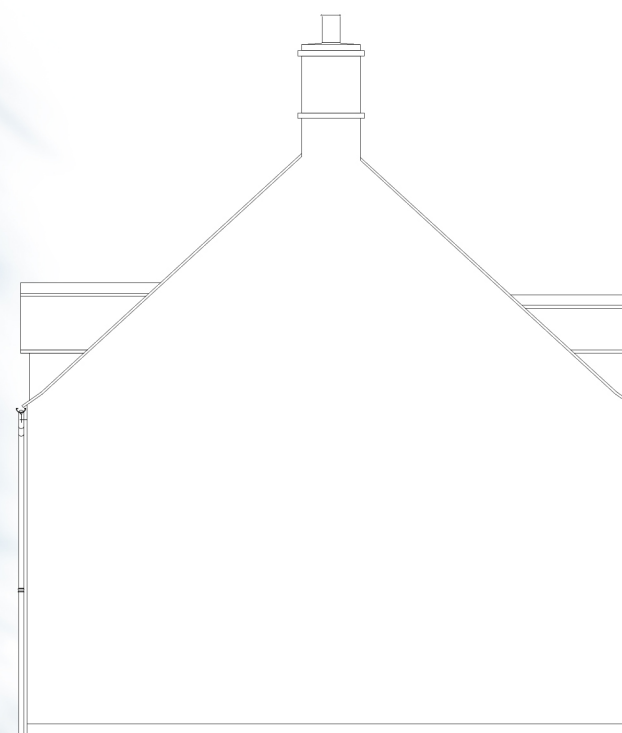

SIDE ELEVATION



REAR ELEVATION

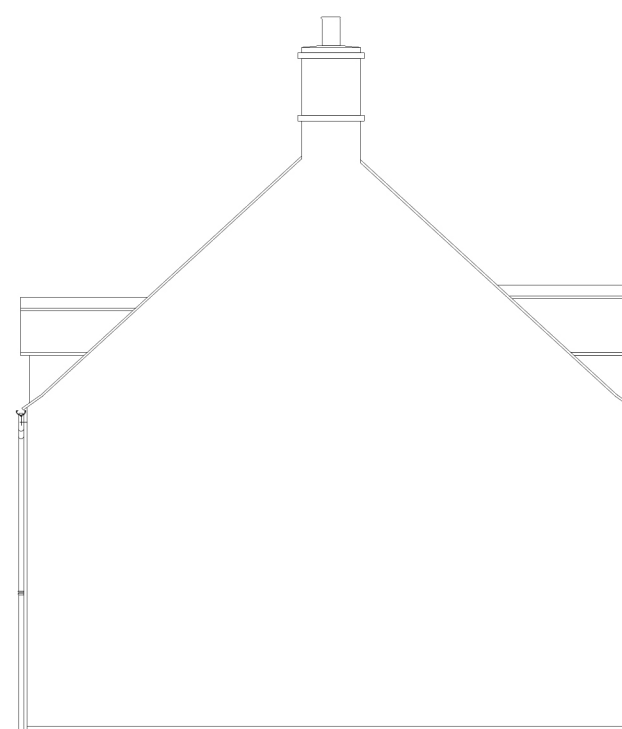

SIDE ELEVATION

PROJECT:
Collin Lane, Willersey


DRAWING TITLE:
**House Type LO3
Elevations**

DRAWING No:
209-32-02

REV
-

SCALE:
1:100
DATE:
10/15
DRAWN:
CSR

 **Newland**
homes

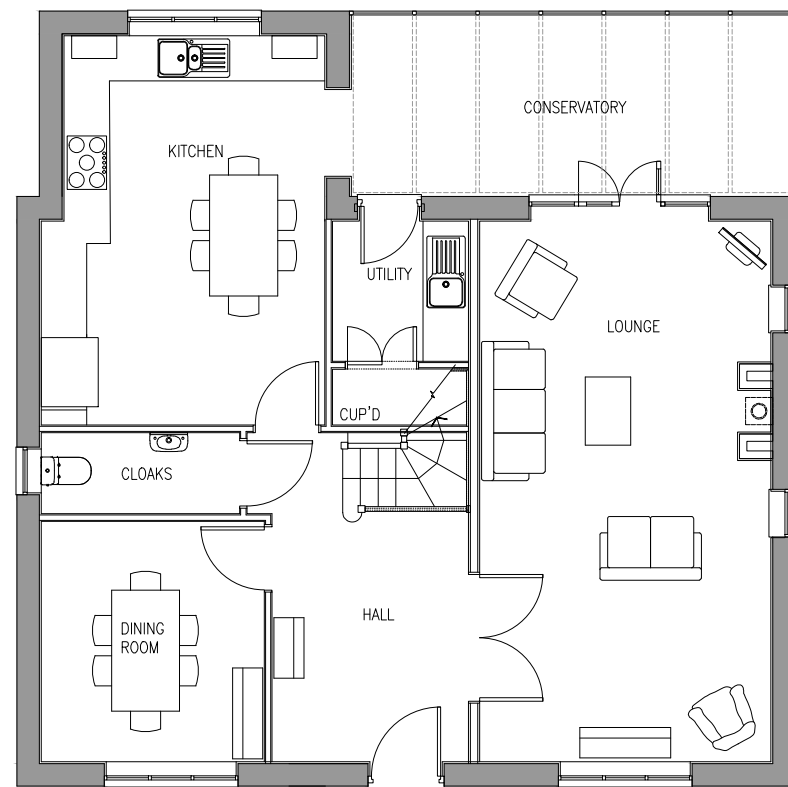

GROUND FLOOR PLAN.



FIRST FLOOR PLAN.

PROJECT:	
Collin Lane, Willersey	
DRAWING TITLE:	
House Type WG4 Plans	
DRAWING No:	REV
209-33-01	-
SCALE:	
1:100	
DATE:	
10/15	
DRAWN:	
CSR	



FRONT ELEVATION


SIDE ELEVATION




REAR ELEVATION

SIDE ELEVATION


PROJECT: Collin Lane, Willersey	
DRAWING TITLE: House Type WG4 Elevations	
DRAWING No: 209-33-02	REV -
SCALE: 1:100	
DATE: 11/15	
DRAWN: CSR	

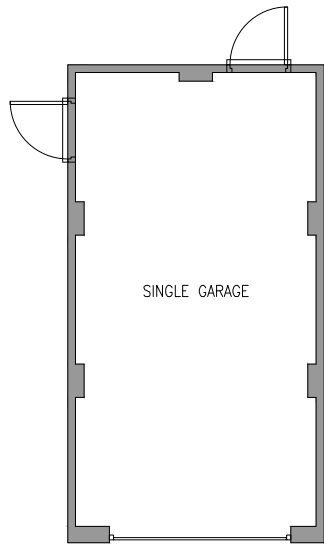


FLOOR PLAN
PLEASE REFER TO PLANNING LAYOUT FOR
PERSONNEL DOOR LOCATIONS

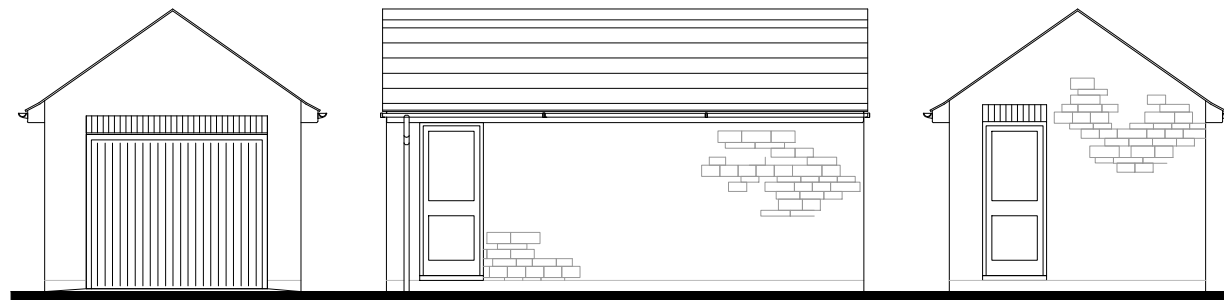


FRONT ELEVATION

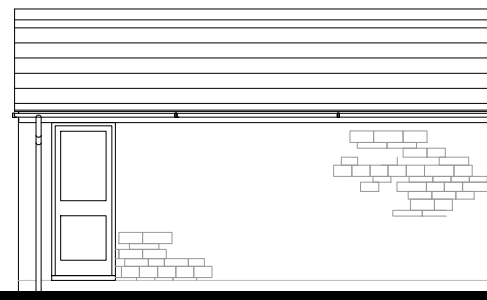


SIDE ELEVATION
PLEASE REFER TO PLANNING LAYOUT FOR
PERSONNEL DOOR LOCATIONS

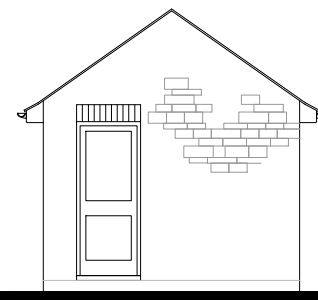


REAR ELEVATION
PLEASE REFER TO PLANNING LAYOUT FOR
PERSONNEL DOOR LOCATIONS

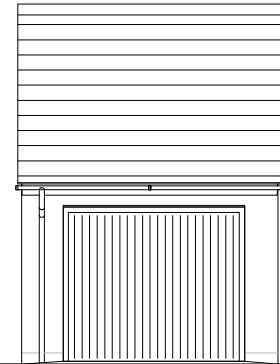


FRONT ELEVATION

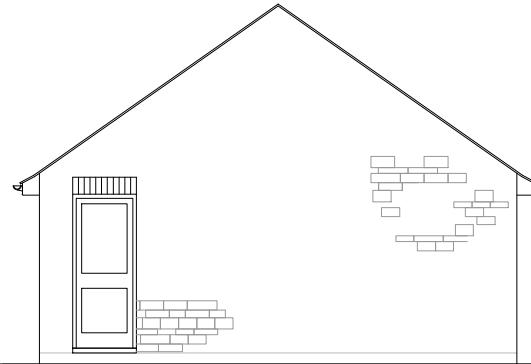


SIDE ELEVATION
PLEASE REFER TO PLANNING LAYOUT FOR
PERSONNEL DOOR LOCATIONS

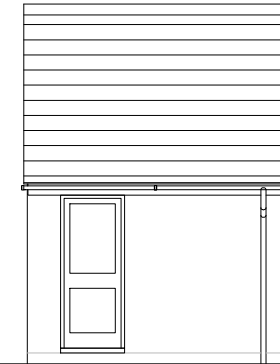

REAR ELEVATION
PLEASE REFER TO PLANNING LAYOUT FOR
PERSONNEL DOOR LOCATIONS

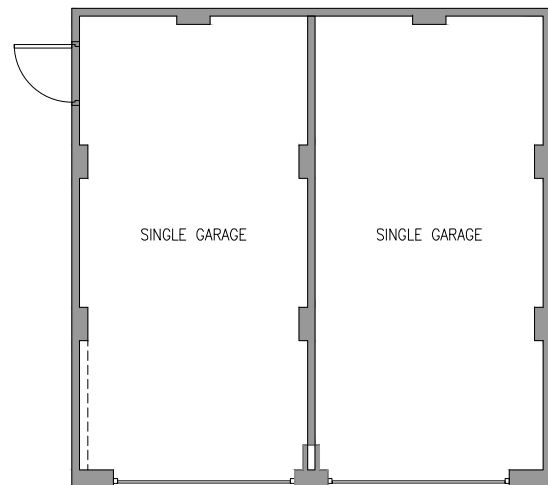


FLOOR PLAN
PLEASE REFER TO PLANNING LAYOUT FOR
PERSONNEL DOOR LOCATIONS

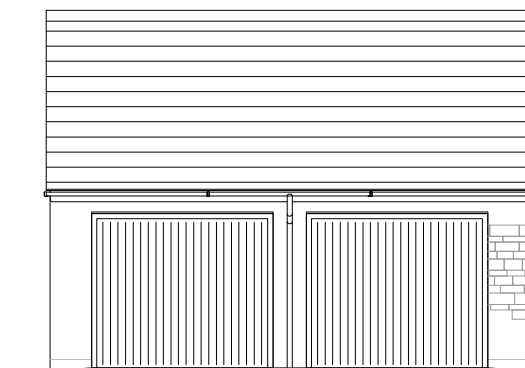

FRONT ELEVATION




SIDE ELEVATION
PLEASE REFER TO PLANNING LAYOUT FOR
PERSONNEL DOOR LOCATIONS

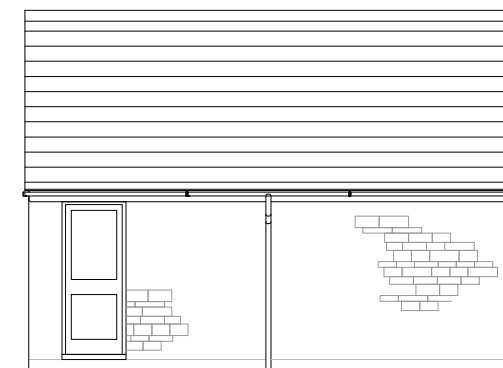


REAR ELEVATION
PLEASE REFER TO PLANNING LAYOUT FOR
PERSONNEL DOOR LOCATIONS


PROJECT: Collin Lane, Willersey	
DRAWING TITLE: Garage Type Plans & Elevations	
DRAWING No: 209-40-01	REV -
SCALE: 1:100	
DATE: 10/15	
DRAWN: CSR	

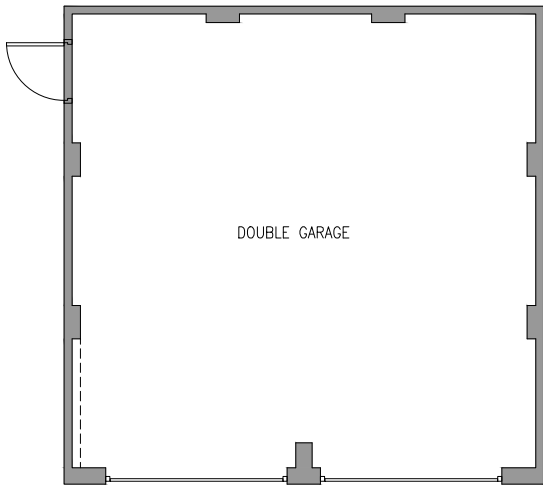


FLOOR PLAN
PLEASE REFER TO PLANNING LAYOUT FOR
PERSONNEL DOOR LOCATIONS

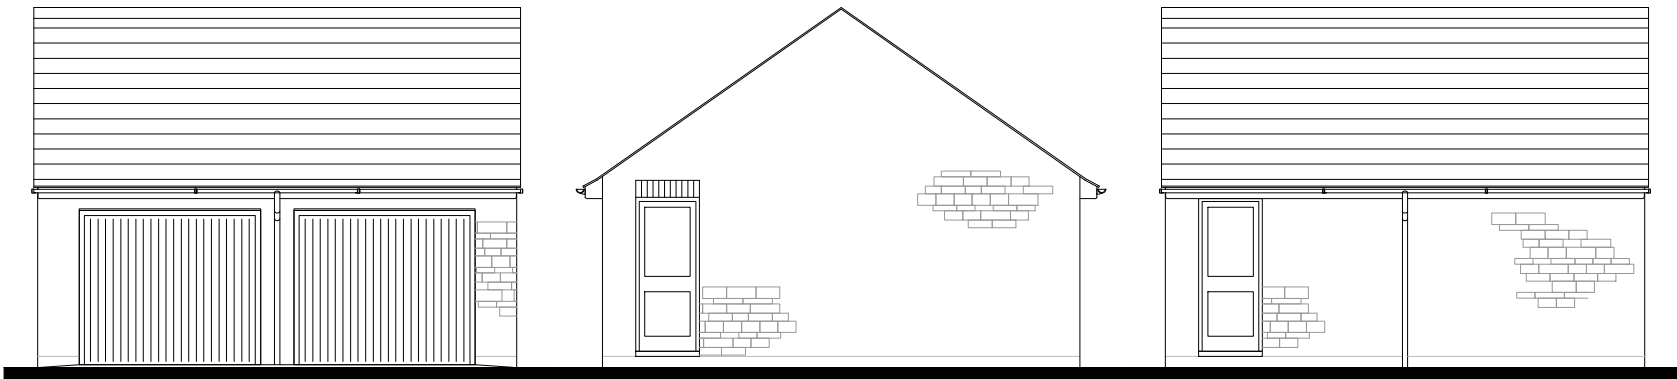

FRONT ELEVATION
SIDE ELEVATION
PLEASE REFER TO PLANNING LAYOUT FOR
PERSONNEL DOOR LOCATIONS
REAR ELEVATION
PLEASE REFER TO PLANNING LAYOUT FOR
PERSONNEL DOOR LOCATIONS

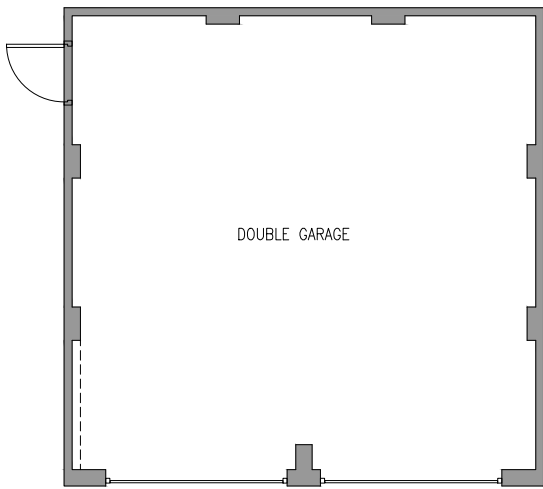


FLOOR PLAN
PLEASE REFER TO PLANNING LAYOUT FOR
PERSONNEL DOOR LOCATIONS

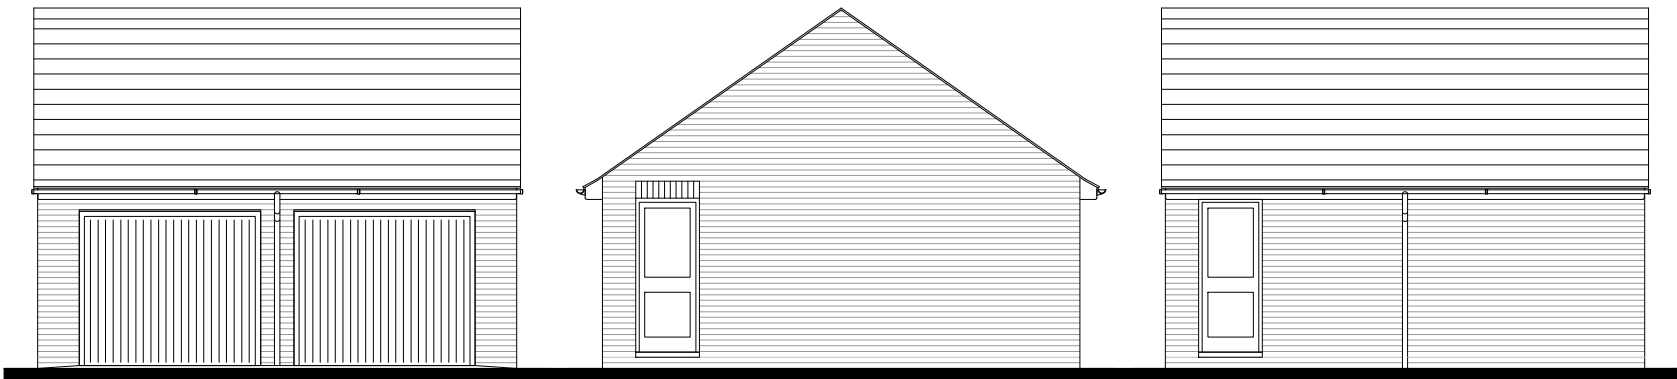


FRONT ELEVATION
SIDE ELEVATION
PLEASE REFER TO PLANNING LAYOUT FOR
PERSONNEL DOOR LOCATIONS
REAR ELEVATION
PLEASE REFER TO PLANNING LAYOUT FOR
PERSONNEL DOOR LOCATIONS


PROJECT: Collin Lane, Willersey	
DRAWING TITLE: Garage Type Plans & Elevations	
DRAWING No: 209-40-02	REV -
SCALE: 1:100	
DATE: 11/15	
DRAWN: CSR	

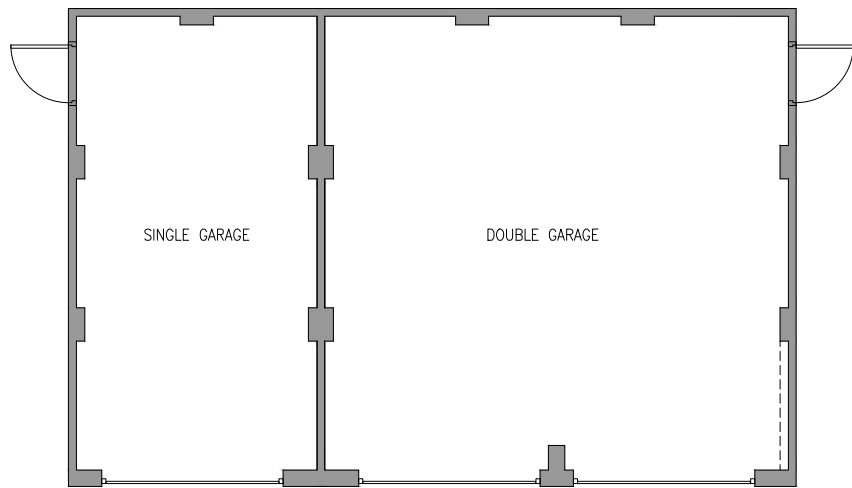


FLOOR PLAN
PLEASE REFER TO PLANNING LAYOUT FOR
PERSONNEL DOOR LOCATIONS

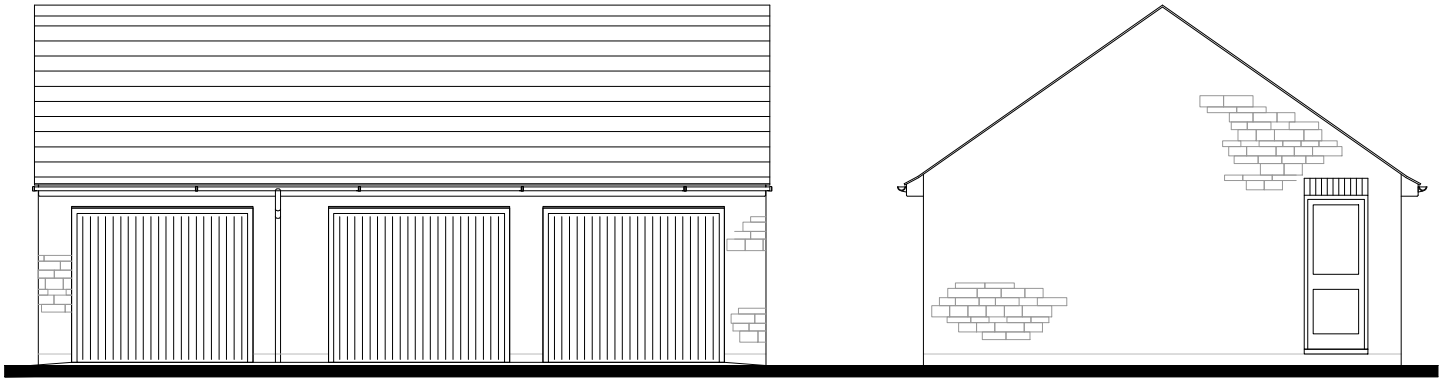


FRONT ELEVATION

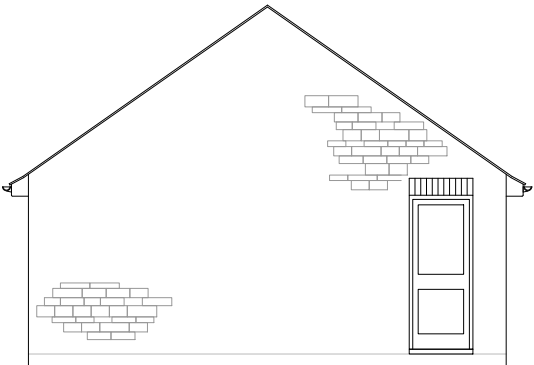

SIDE ELEVATION
PLEASE REFER TO PLANNING LAYOUT FOR
PERSONNEL DOOR LOCATIONS

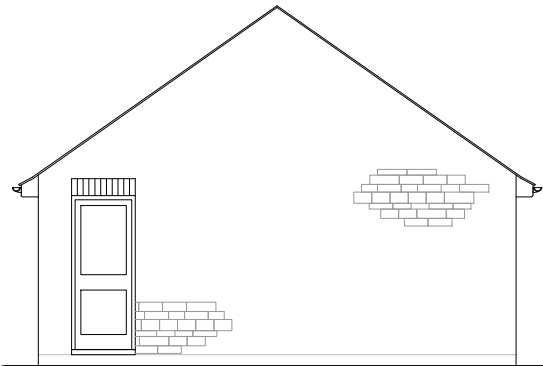

SIDE ELEVATION
PLEASE REFER TO PLANNING LAYOUT FOR
PERSONNEL DOOR LOCATIONS

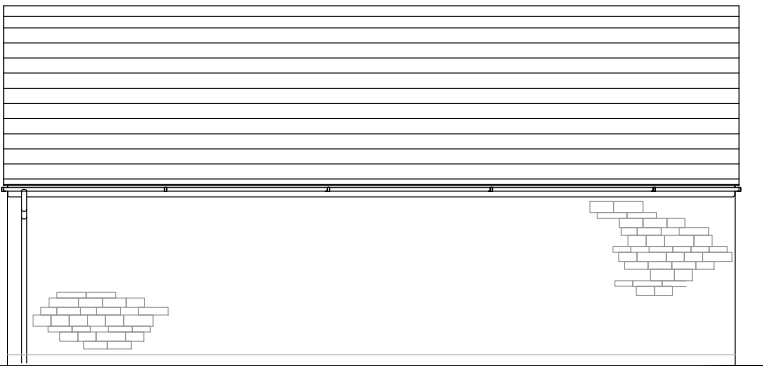

FRONT ELEVATION

PROJECT:
Collin Lane, Willersey


DRAWING TITLE:
**Garage Type
Plans & Elevations**

DRAWING No:
209-40-03


REV
-

SCALE:
1:100
DATE:
11/15
DRAWN:
CSR




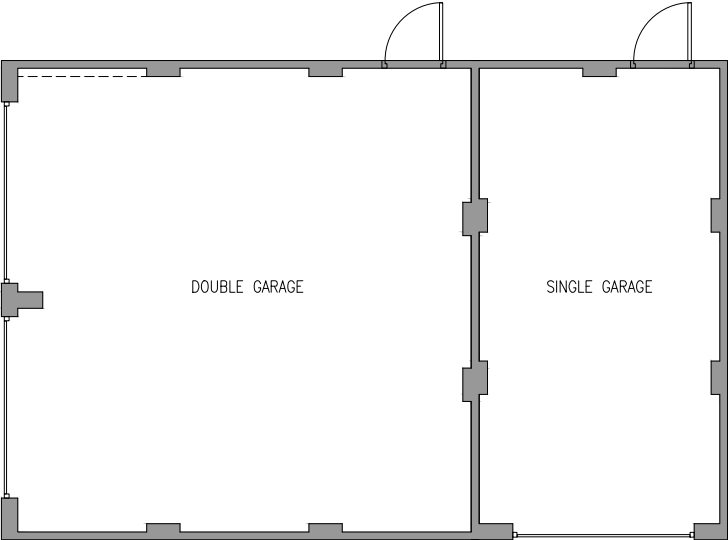

FLOOR PLAN
PLEASE REFER TO PLANNING LAYOUT FOR
PERSONNEL DOOR LOCATIONS

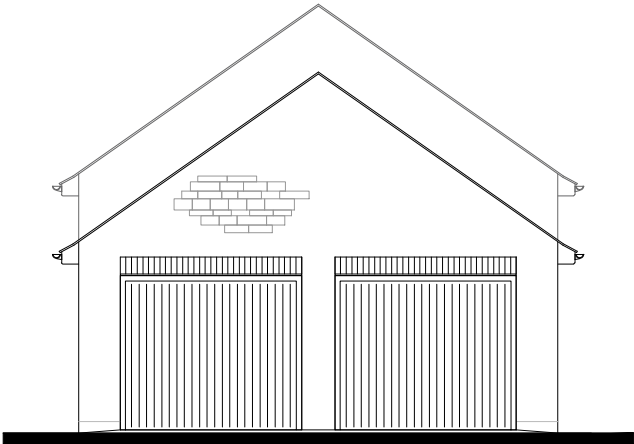


FRONT ELEVATION

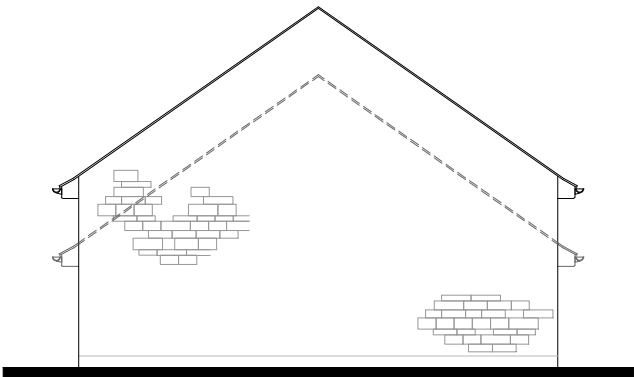

REAR ELEVATION
PLEASE REFER TO PLANNING LAYOUT FOR
PERSONNEL DOOR LOCATIONS



SIDE ELEVATION
PLEASE REFER TO PLANNING LAYOUT FOR
PERSONNEL DOOR LOCATIONS

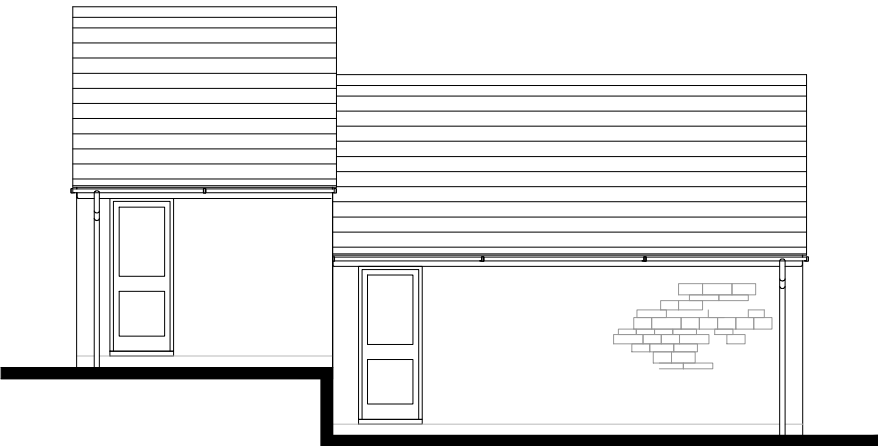

SIDE ELEVATION
PLEASE REFER TO PLANNING LAYOUT FOR
PERSONNEL DOOR LOCATIONS

PROJECT:
Collin Lane, Willersey

DRAWING TITLE:
**Garage Type
Plans & Elevations**

DRAWING No:
209-40-04

REV
-

SCALE:
1:100
DATE:
11/15
DRAWN:
CSR

